SAMPLE SITE PLAN FOR BUILDING HEIGHT MEASUREMENT

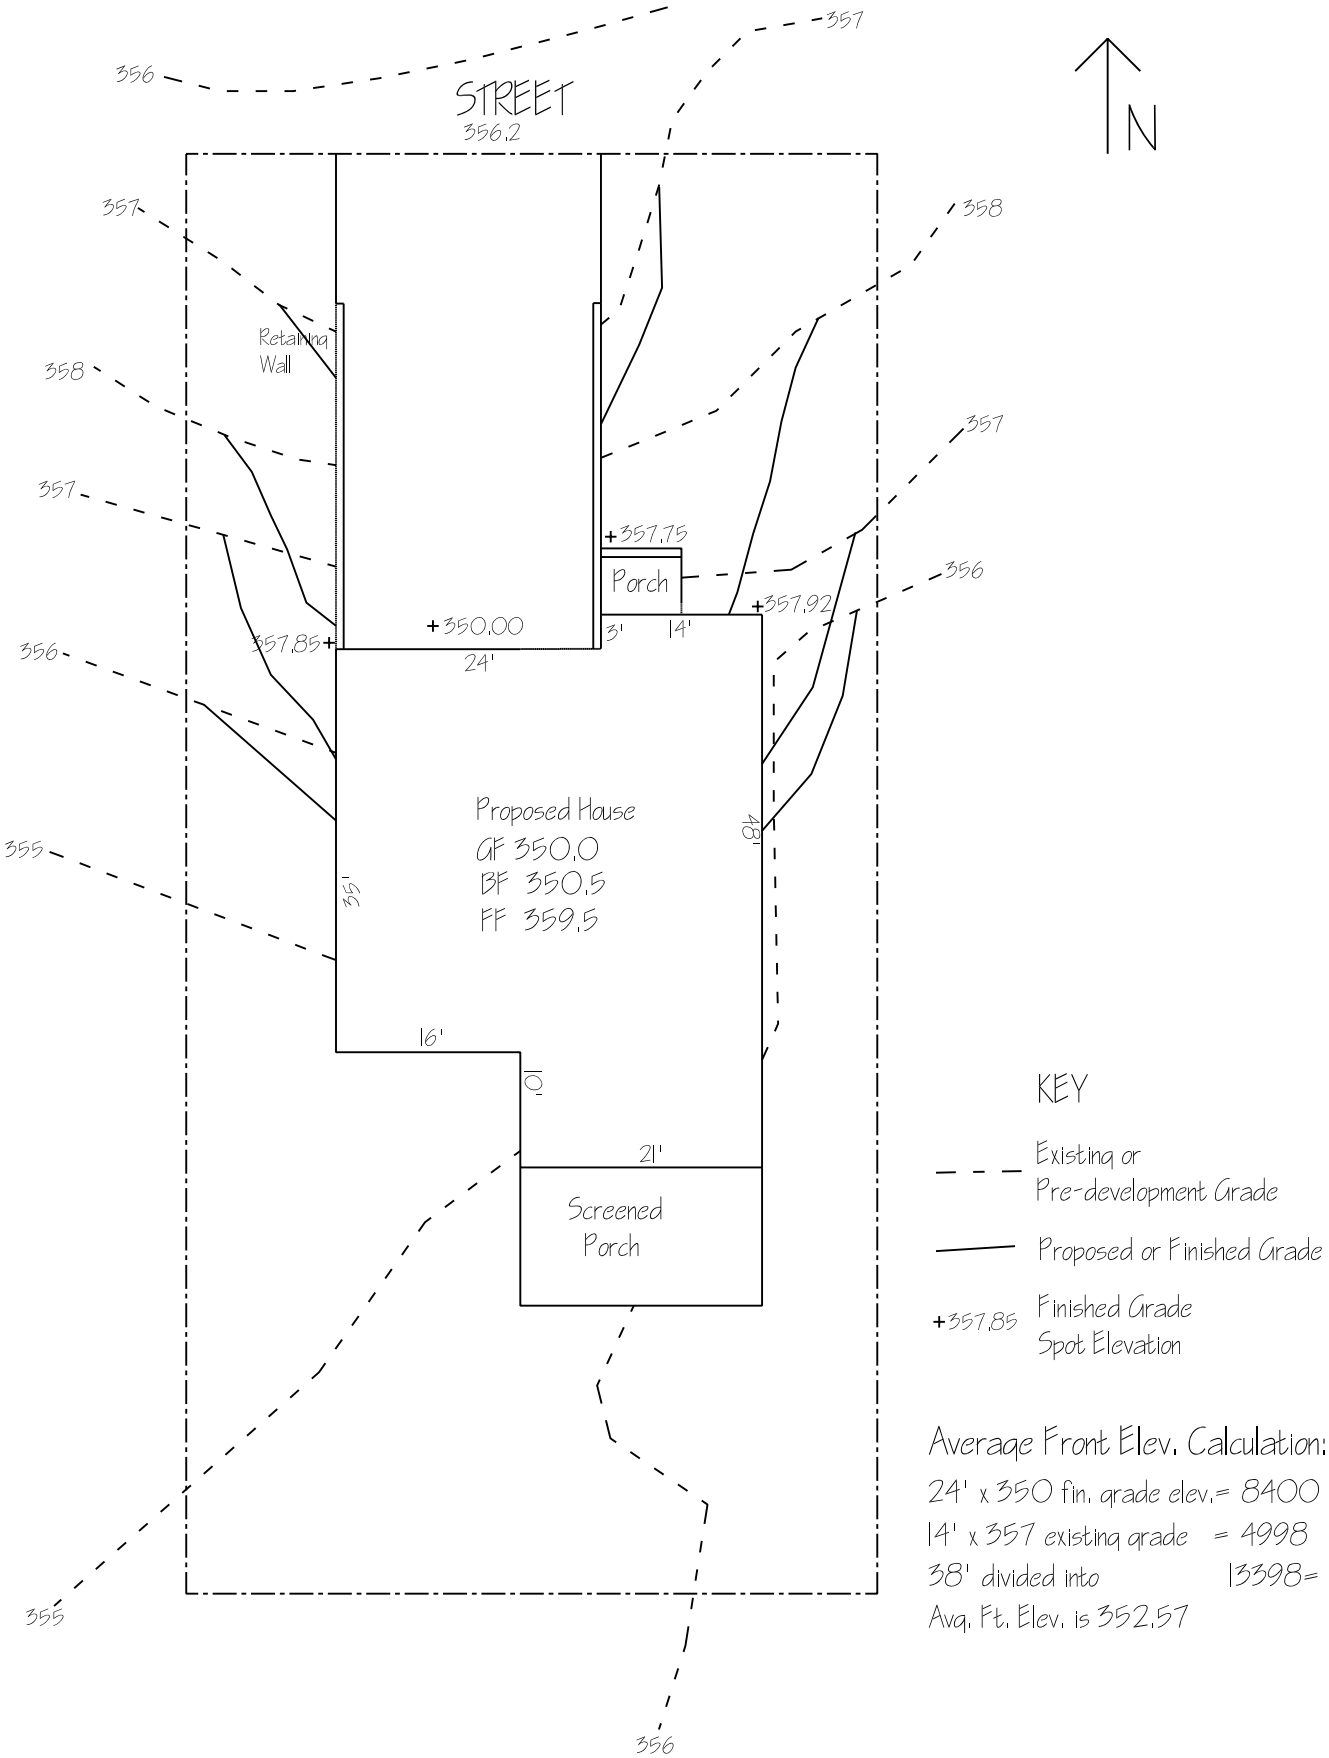

Average Front Elev. Calculation:

24' x 350 fin. grade elev.= 8400

14' x 357 existing grade = 4998

38' divided into 13398=

Avg. Ft. Elev. is 352.57

07/14/06