MINIMUM SETBACK REQUIREMENTS
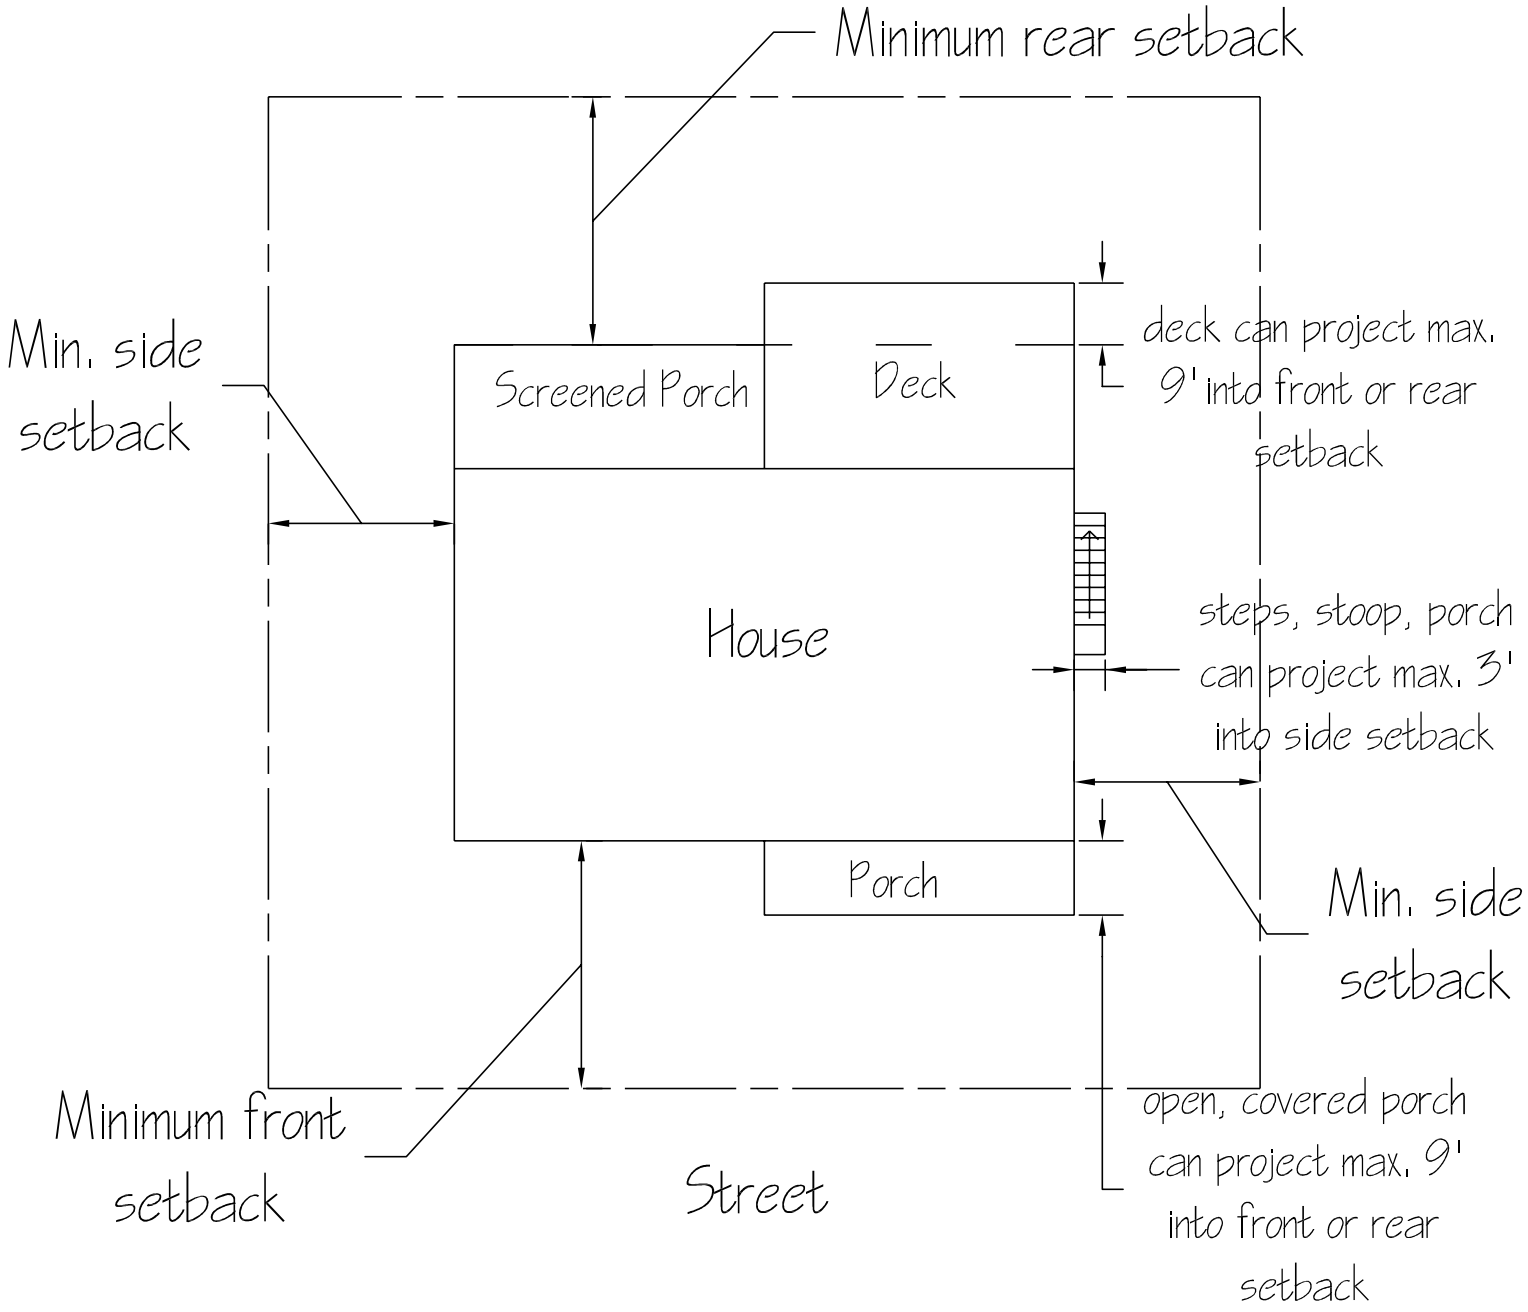
Exemptions for Projections
Montgomery County Zoning Ordinance Section 59-B-3.1
Steps, Stoops, Porches, Decks