DIAGRAM "C"

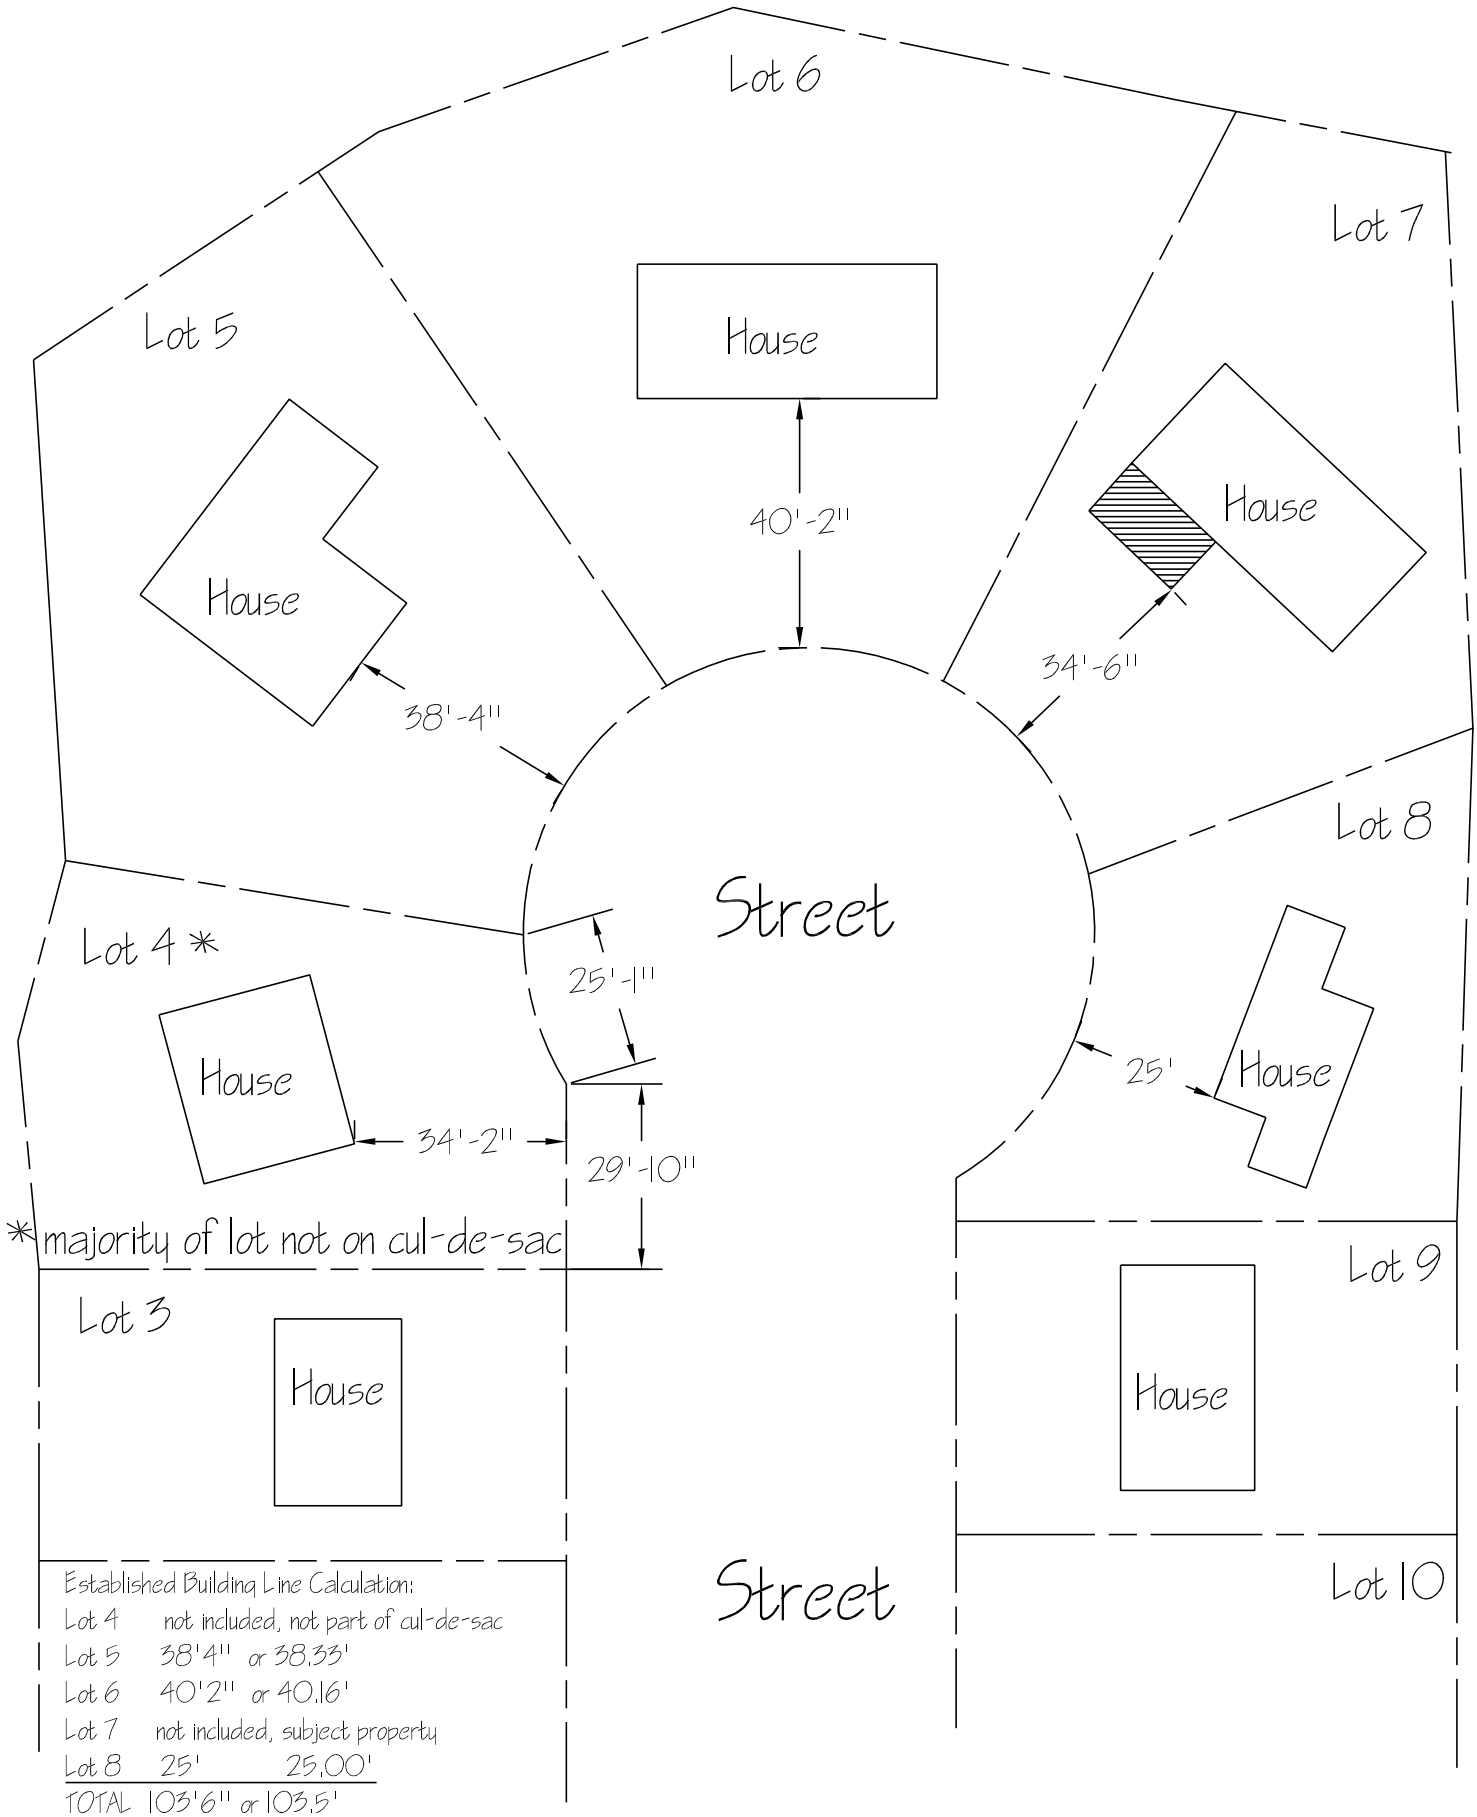

Established Building Line Calculation:

Lot 4	not included, not part of cul-de-sac	
Lot 5	38'4" or 38.33'	
Lot 6	40'2" or 40.16'	
Lot 7	not included, subject property	
Lot 8	25'	25.00'
TOTAL	103'6" or 103.5'	

divided by 3 lots=34.33'