SAMPLE SITE PLAN FOR BASEMENT/ CELLAR DETERMINATION

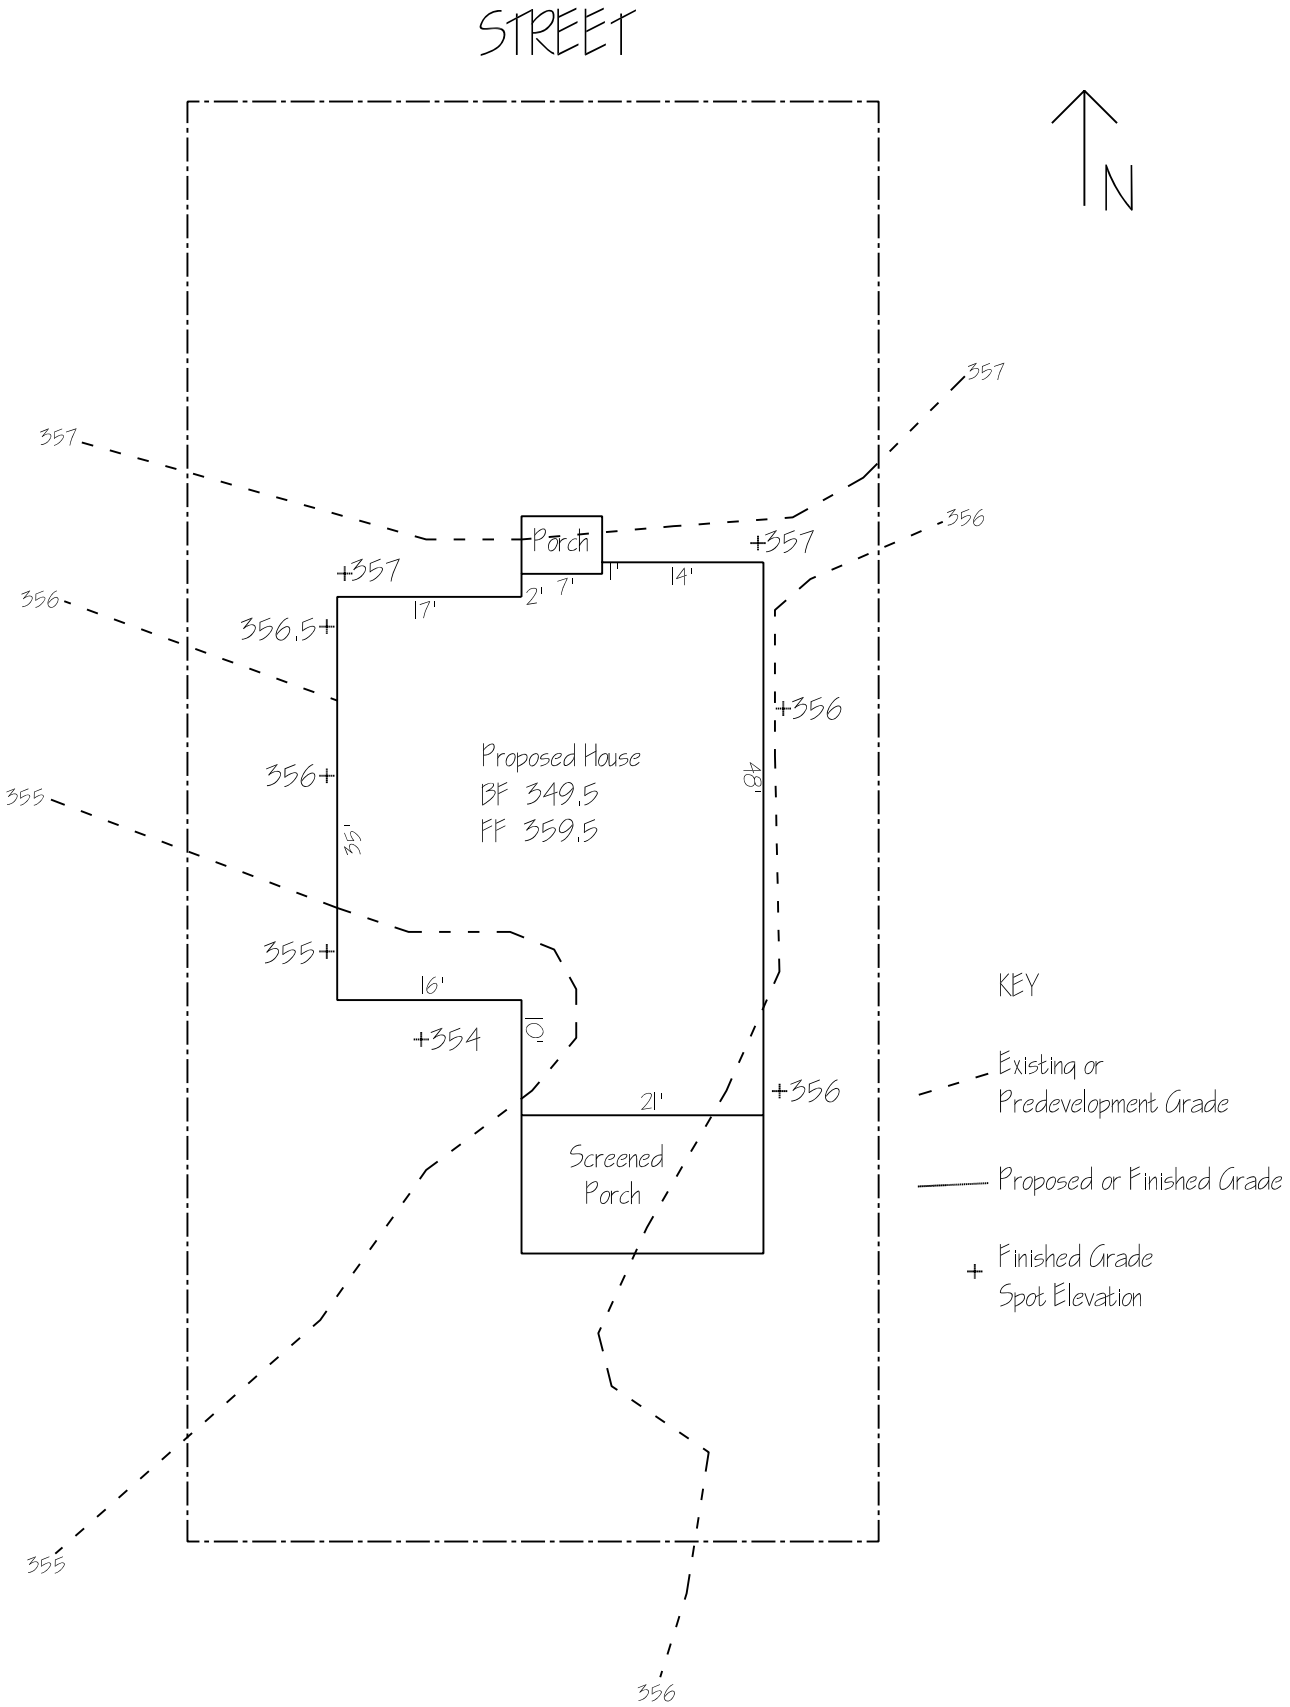

07/14/06