MINIMUM SETBACK REQUIREMENTS

Exemptions for Projections

Montgomery County Zoning Ordinance Section 59-B-3.2
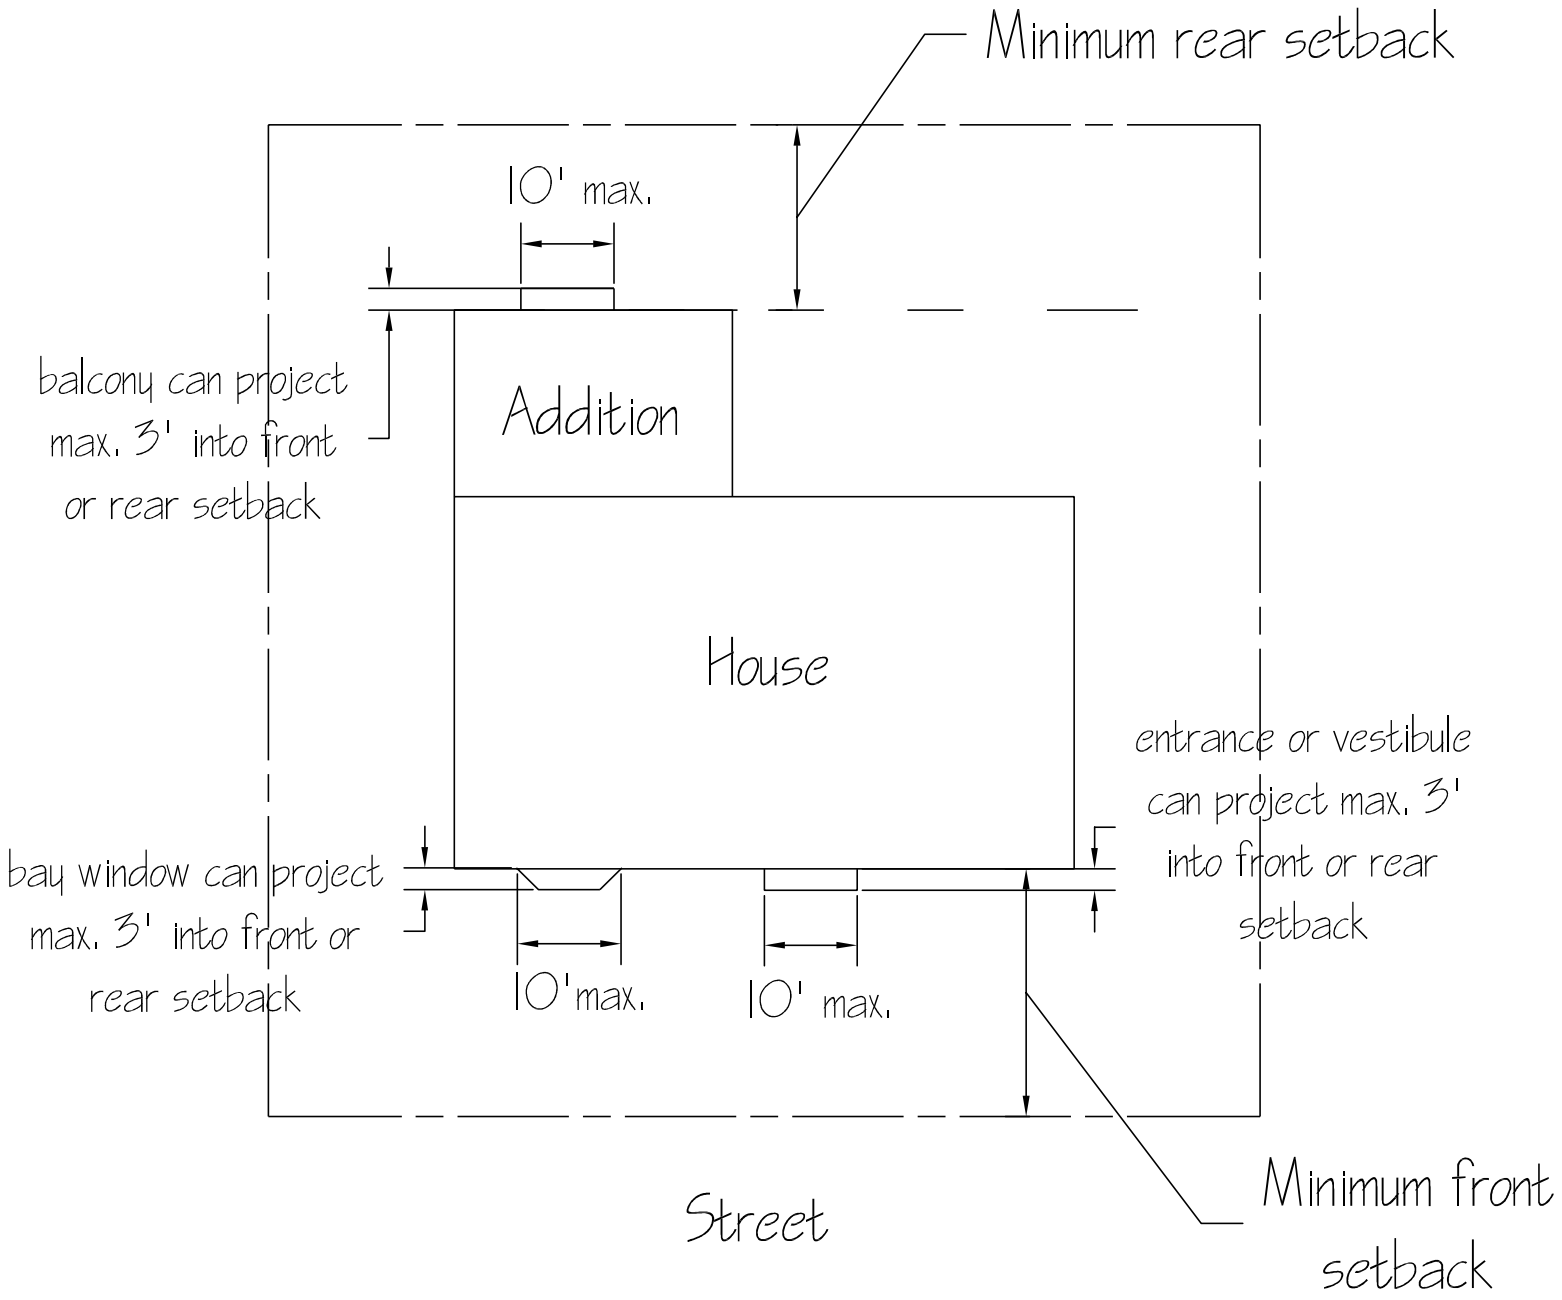
Bay Windows, Balconies, Vestibules