SAMPLE SITE PLAN FOR BASEMENT/ CELLAR DETERMINATION

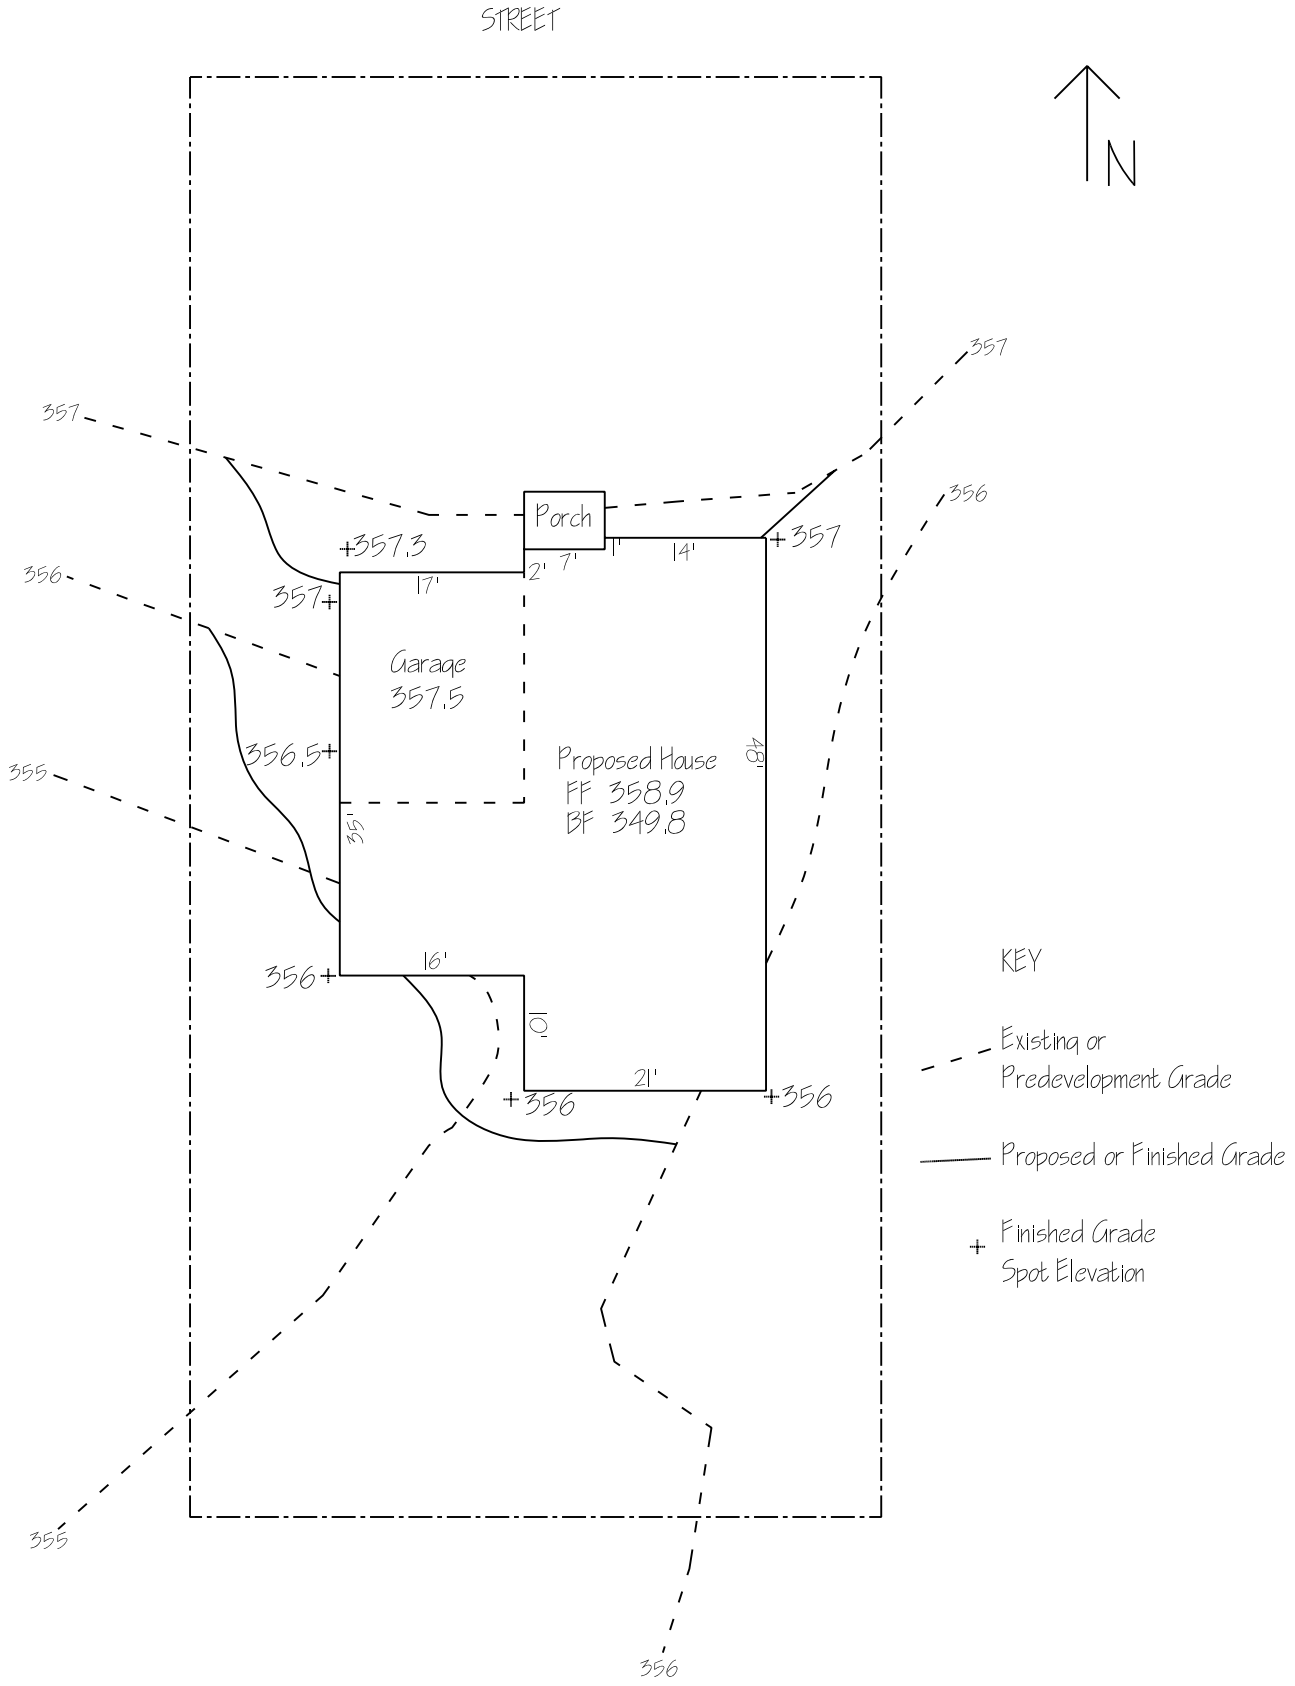

Revised 07/17/07